


Cromwell Residential Expansion

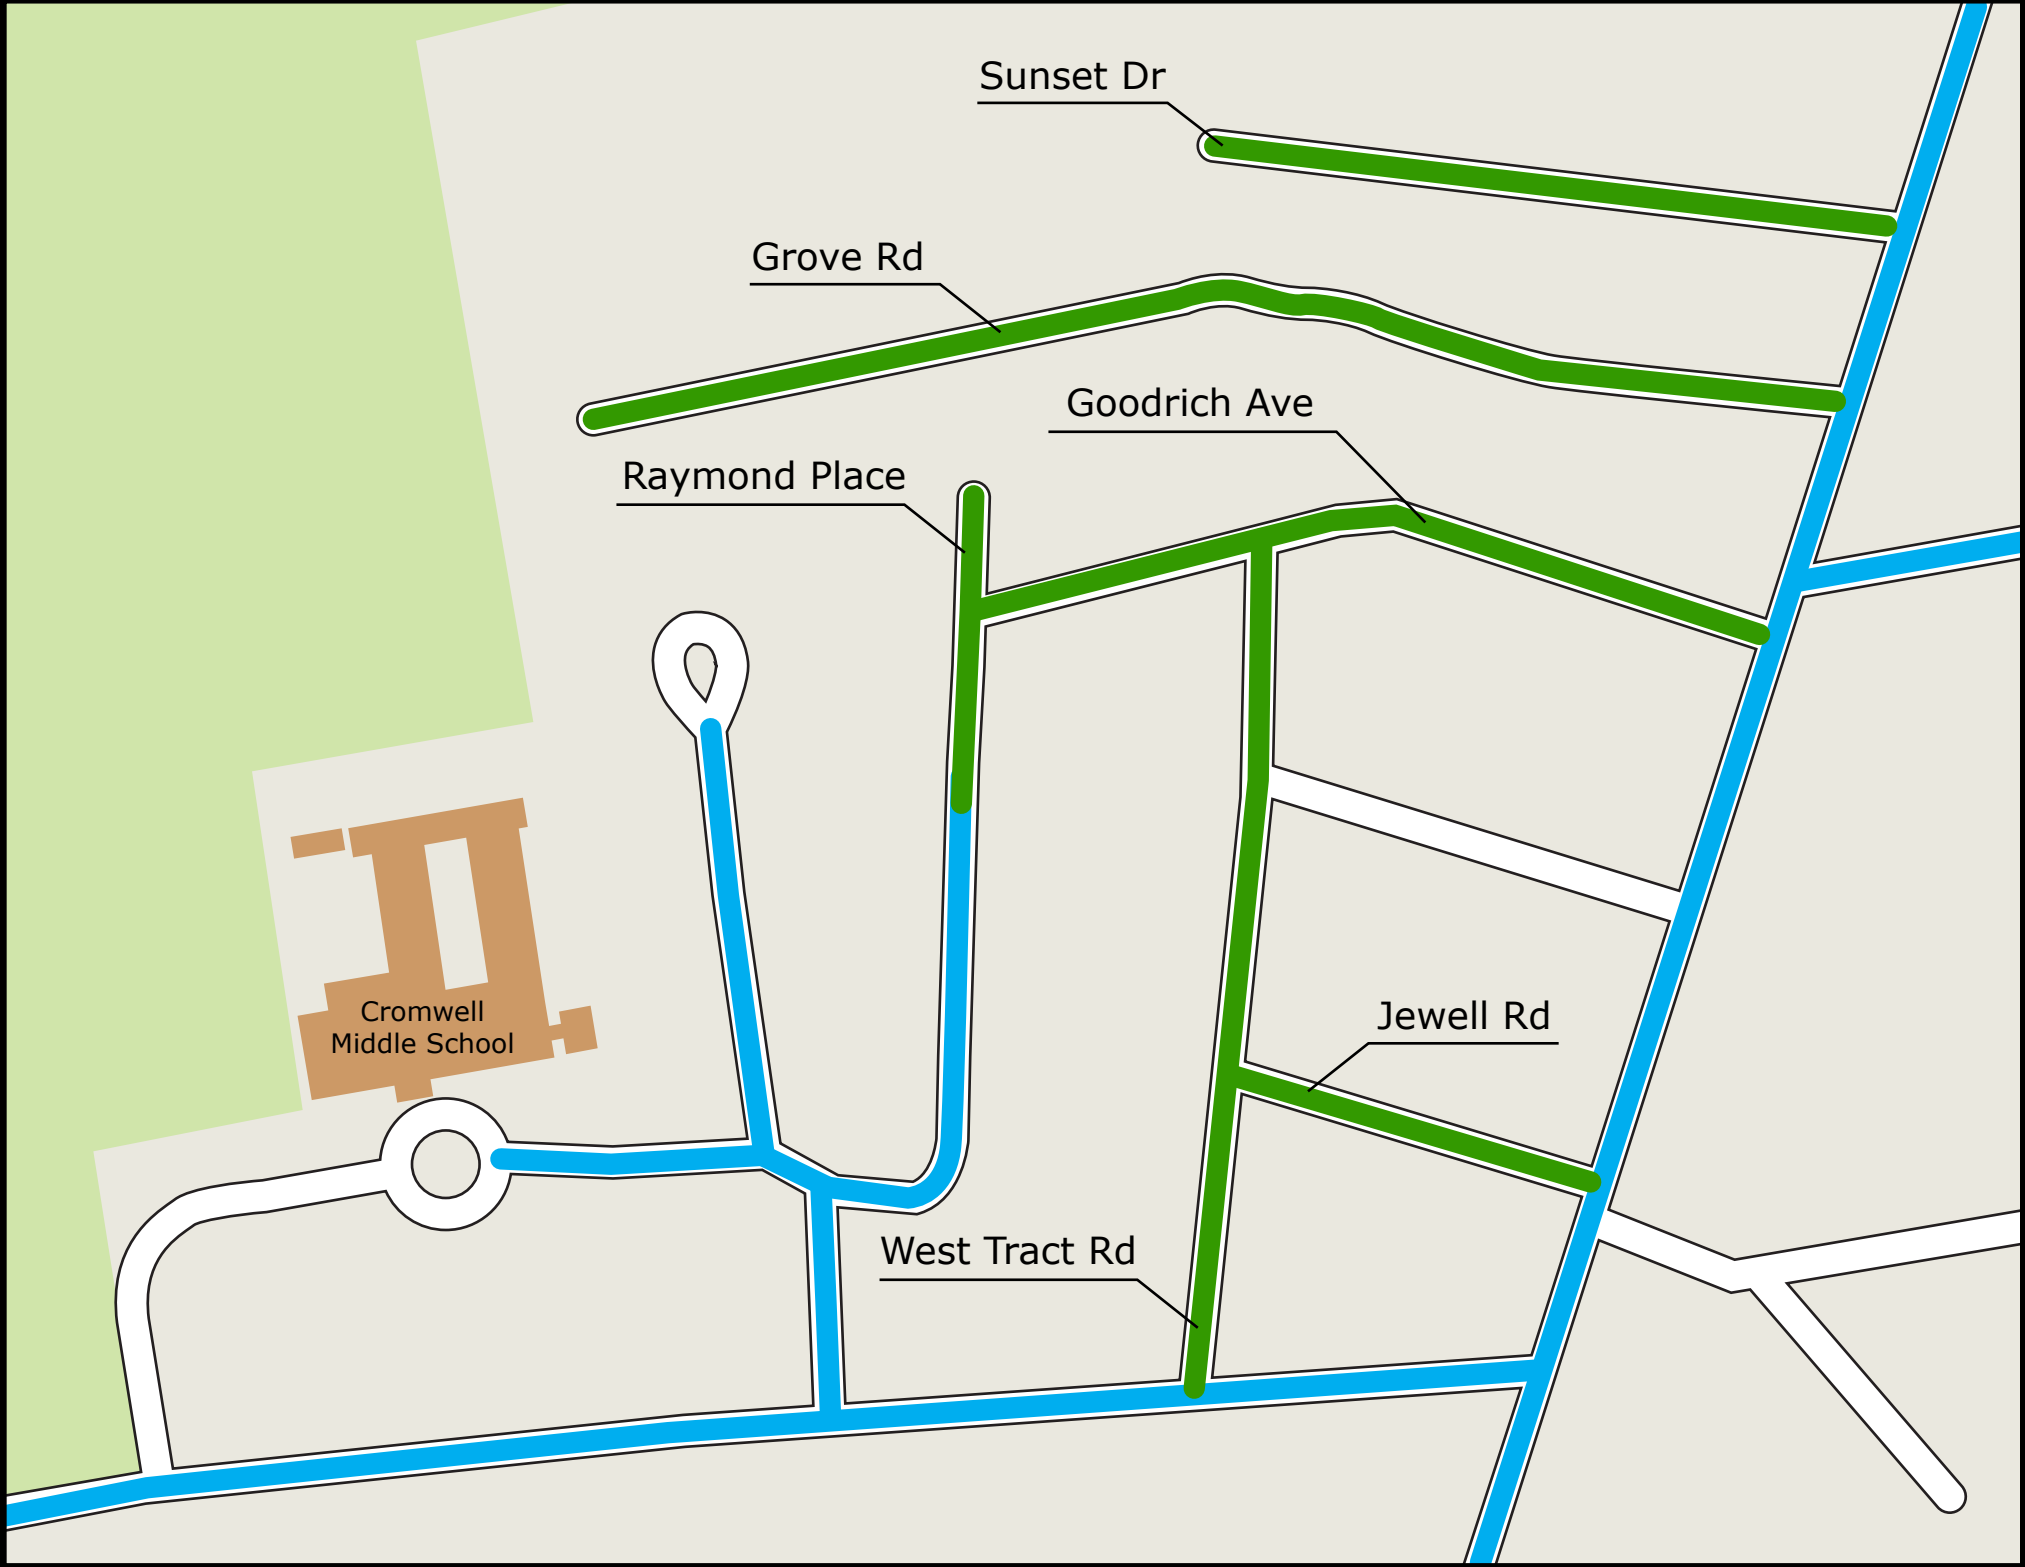

Existing Main Main installed and energized